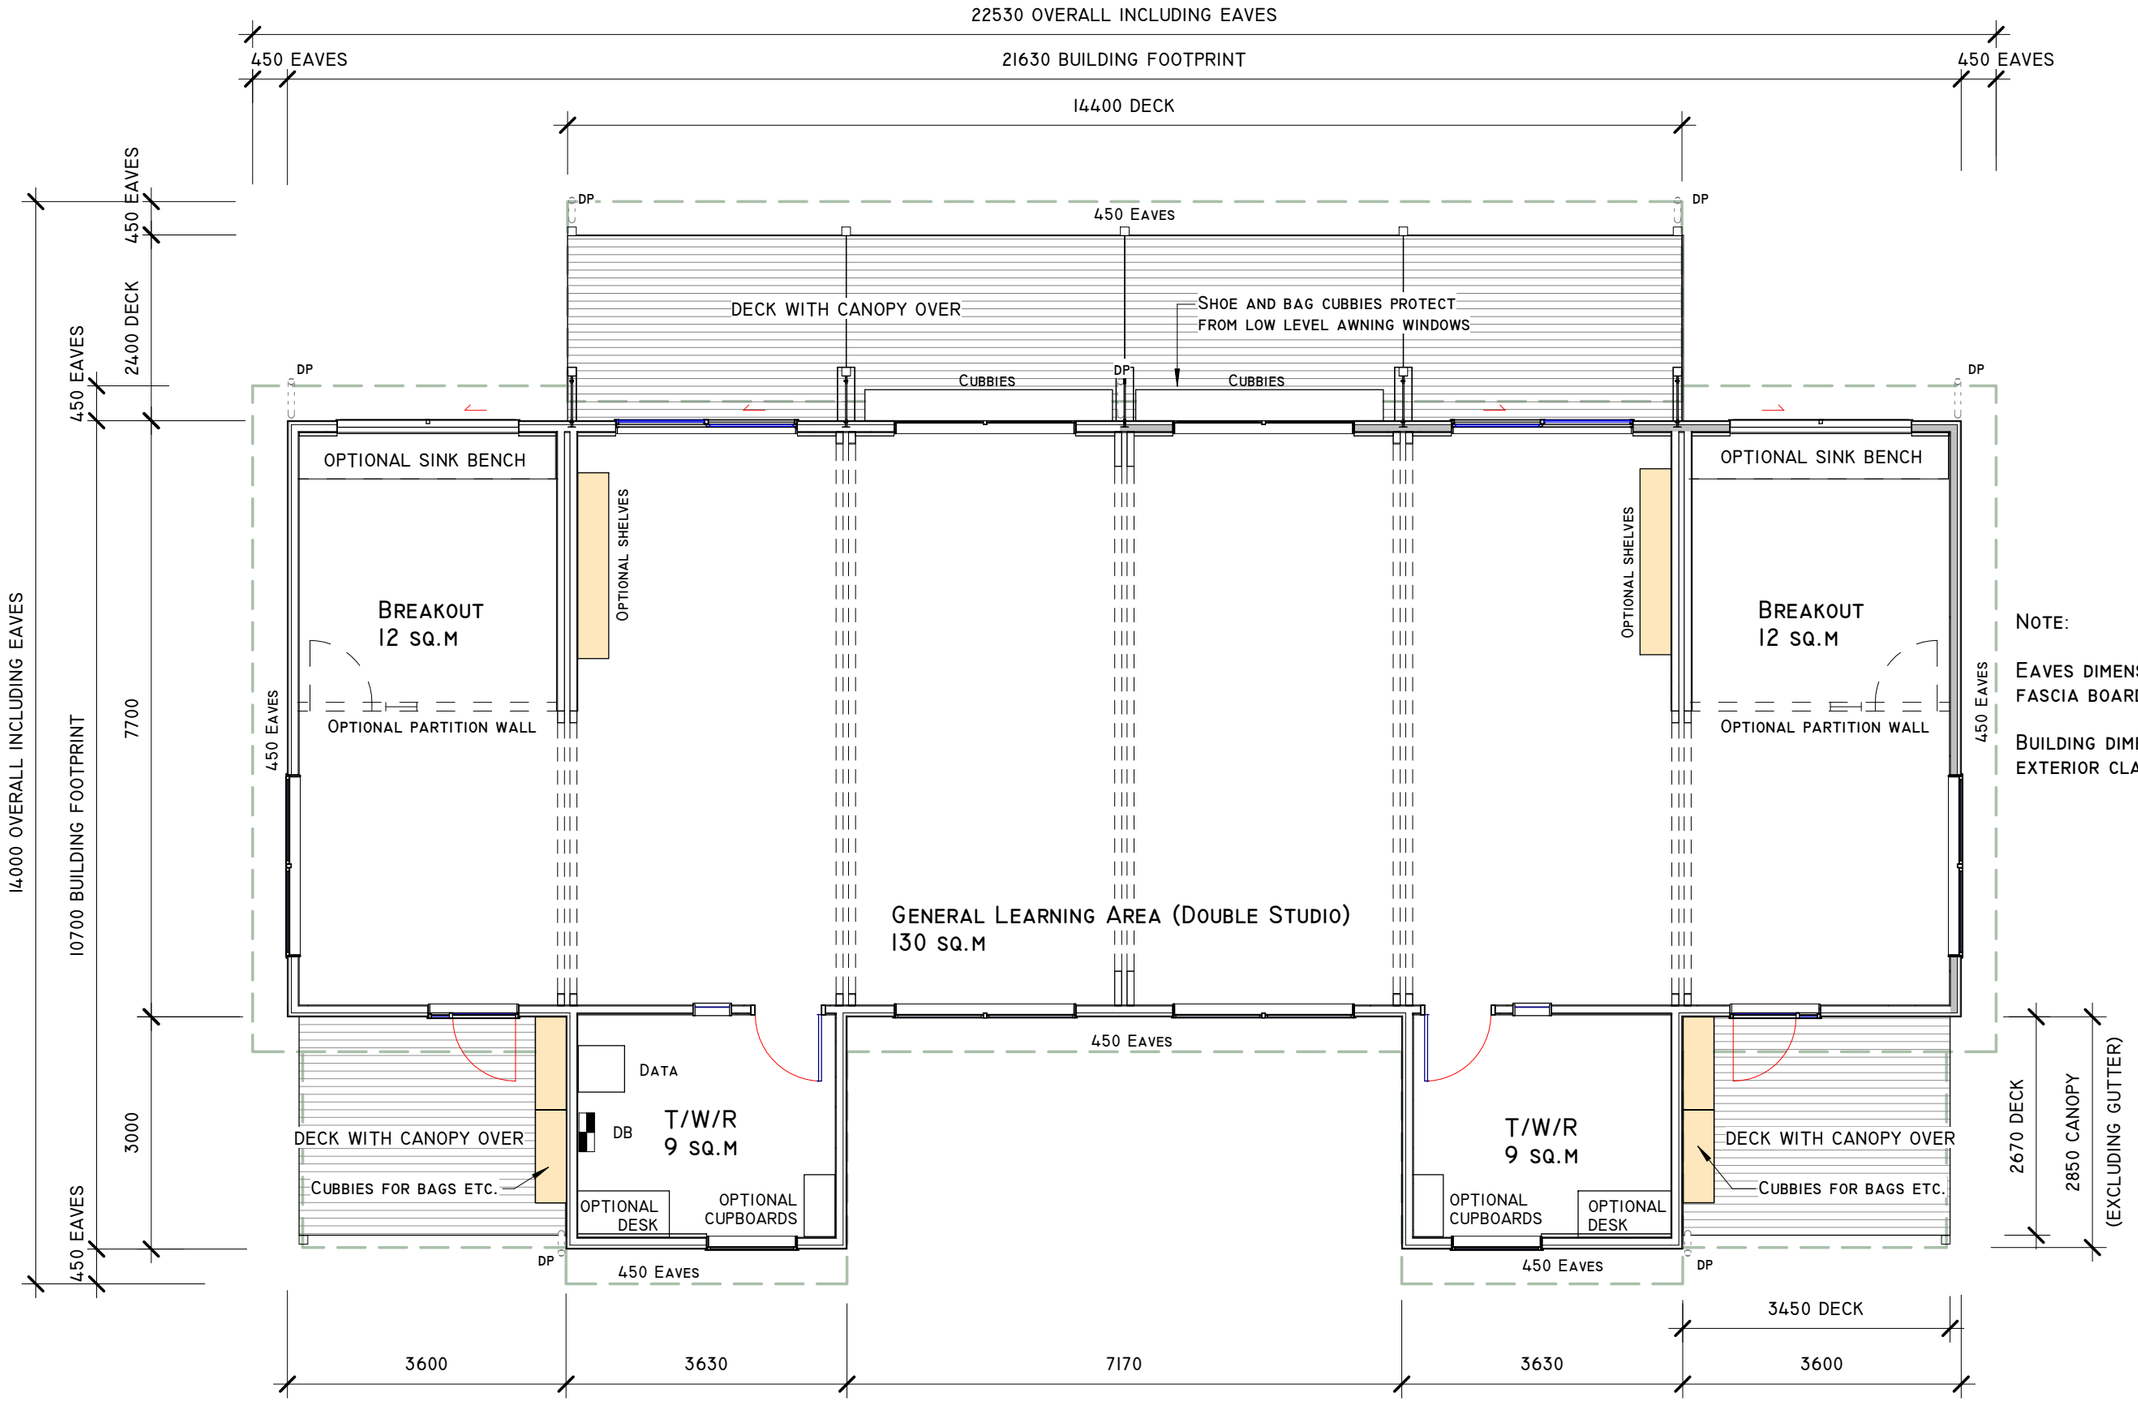

Note:

Eaves dimension excludes fascia board and gutters

Building dimensions are to exterior cladding line