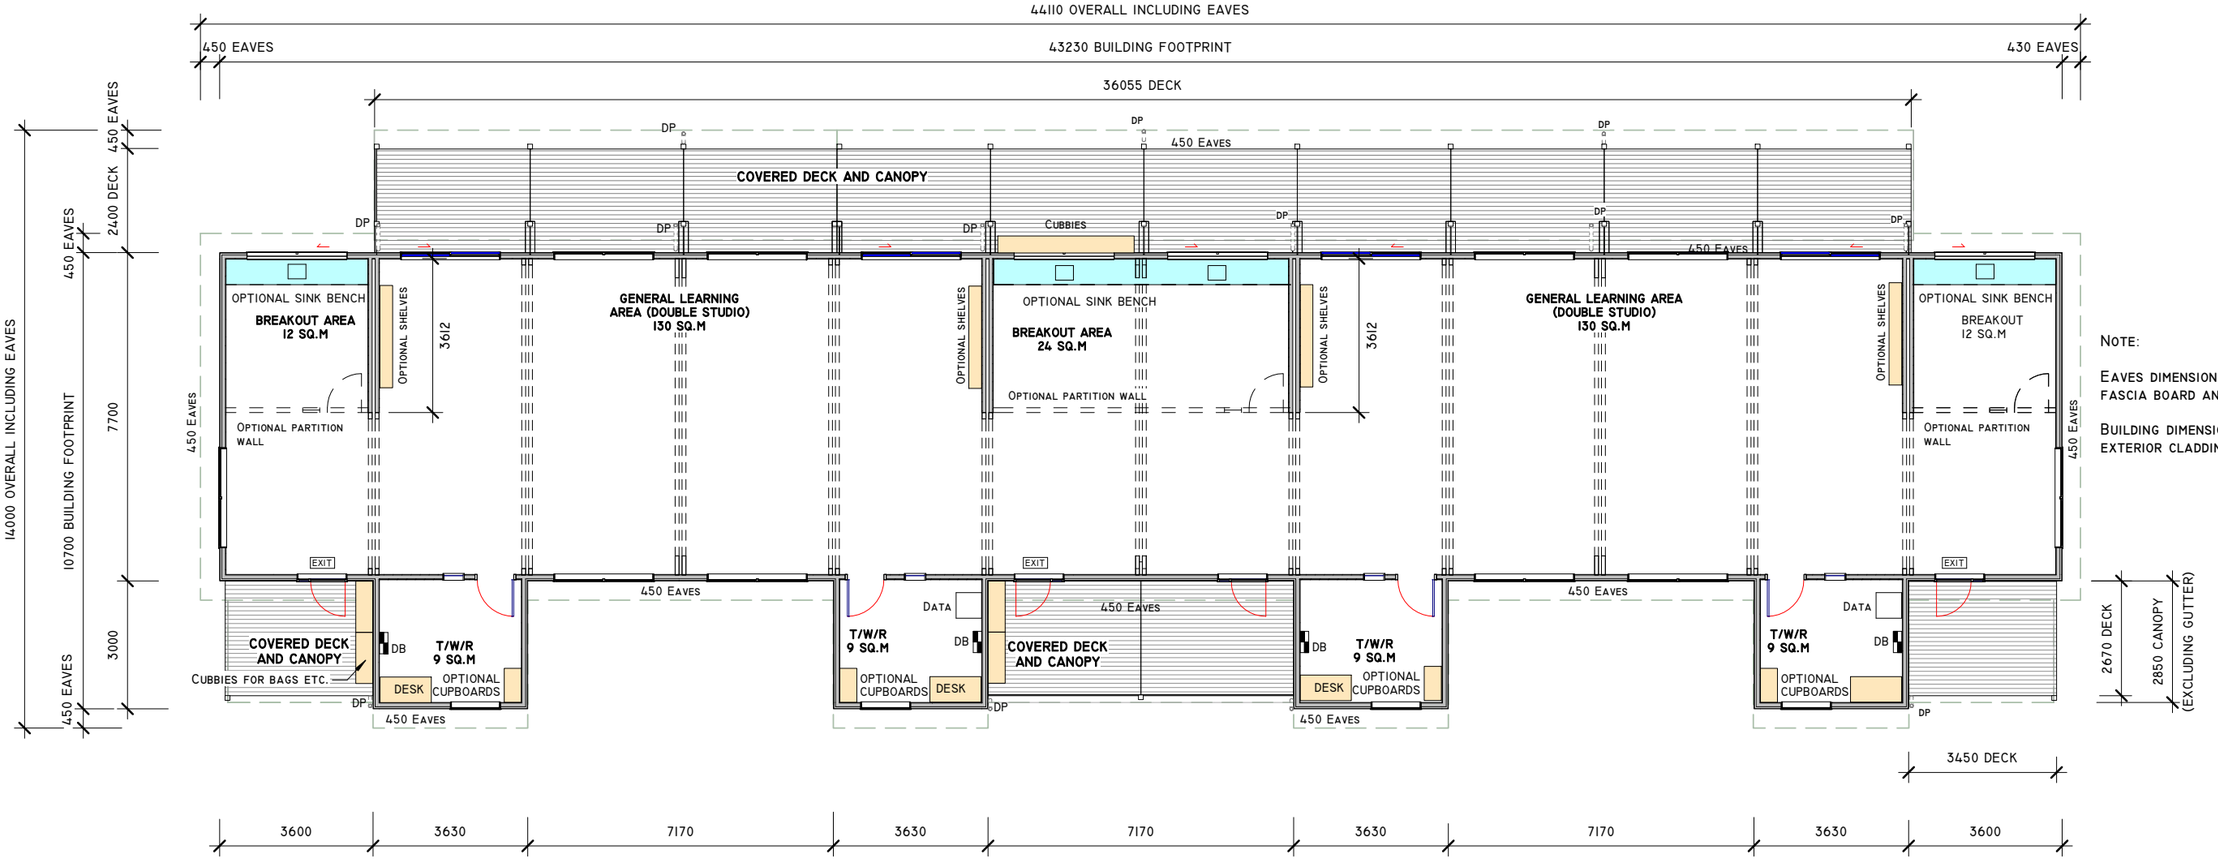

NOTE:

EAVES DIMENSION EXCLUDES FASCIA BOARD AND GUTTERS

BUILDING DIMENSIONS ARE TO EXTERIOR CLADDING LINE